ADULT/YOUTH
EDUCATION WING
PROPOSED ADDITION = 10,518 S.F.
PROPOSED BASEMENT = 3,171 S.F.
TOTAL = 13,689 S.F.

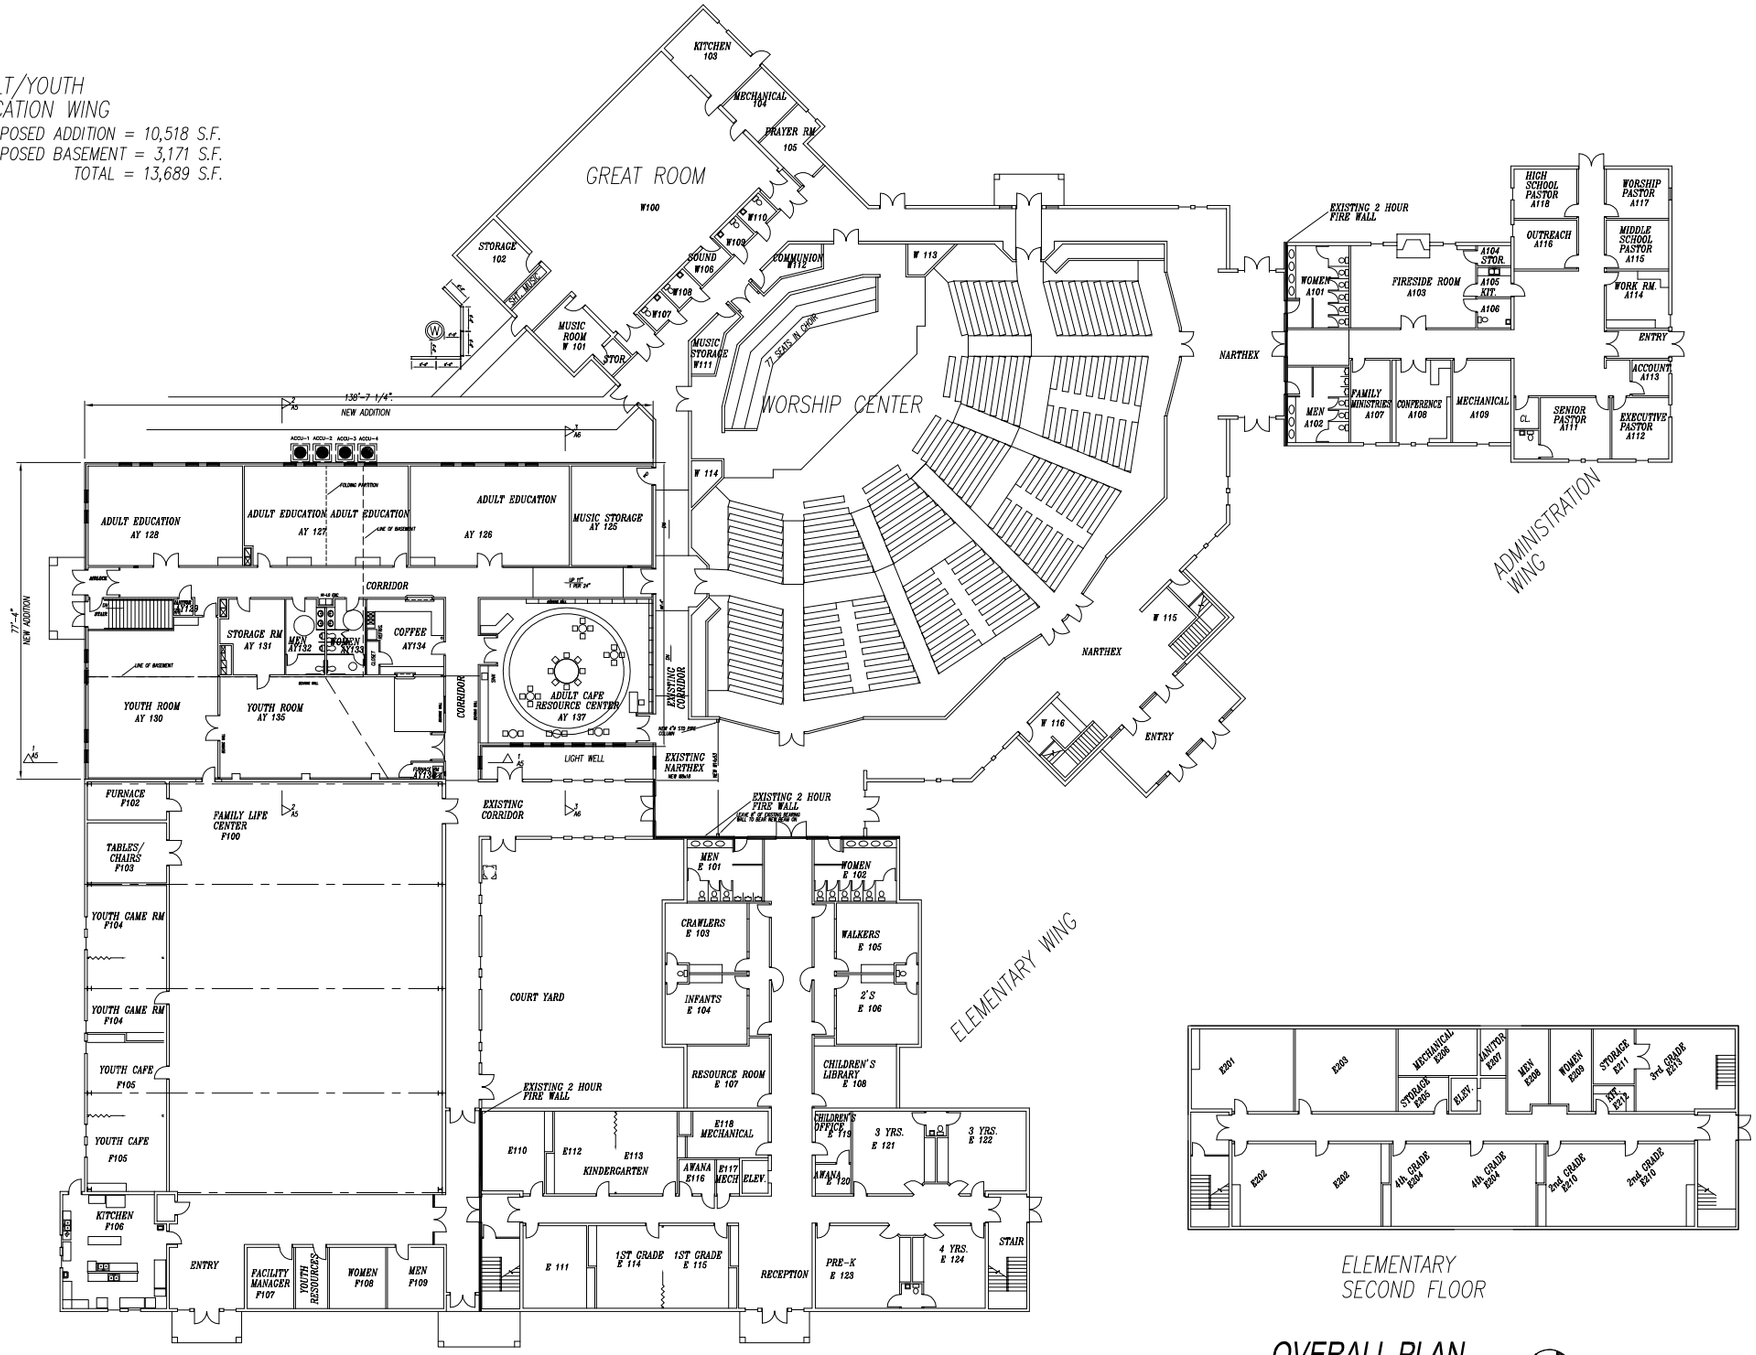

ELEMENTARY
SECOND FLOOR

OVERALL PLAN